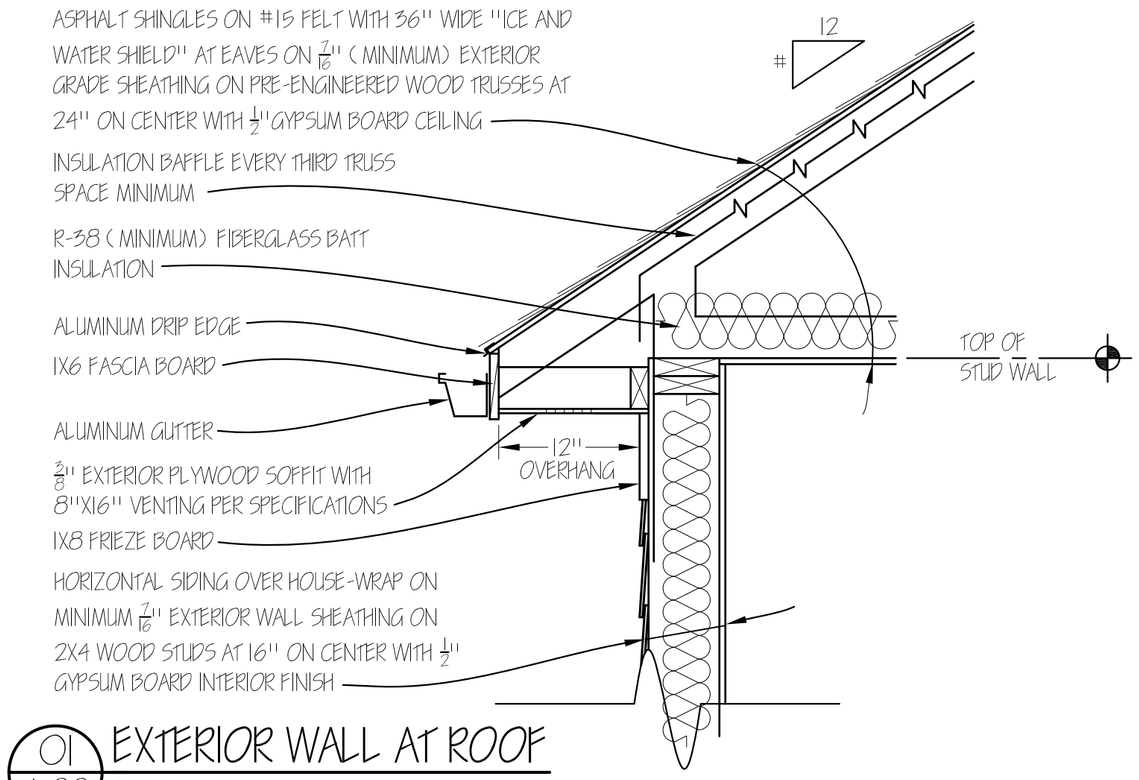

01 A-00 EXTERIOR WALL AT ROOF
SCALE: 1" = 1'-0"

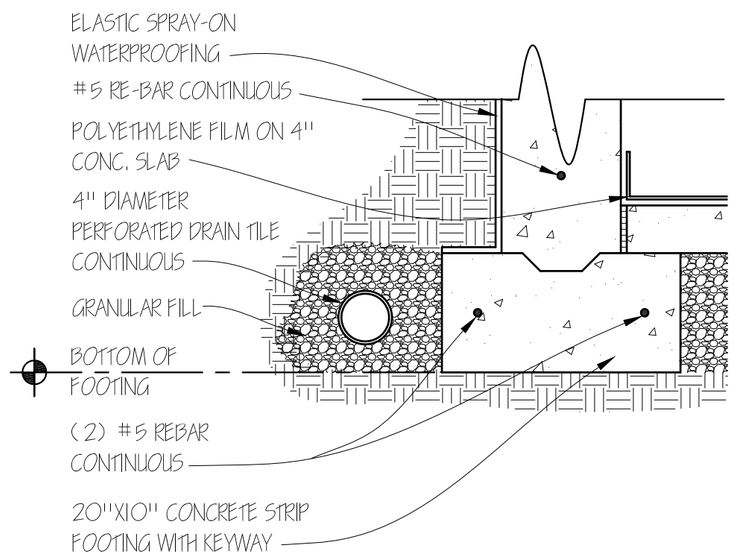

03 A-00 EXTERIOR WALL AT FOOTING
SCALE: 1" = 1'-0"

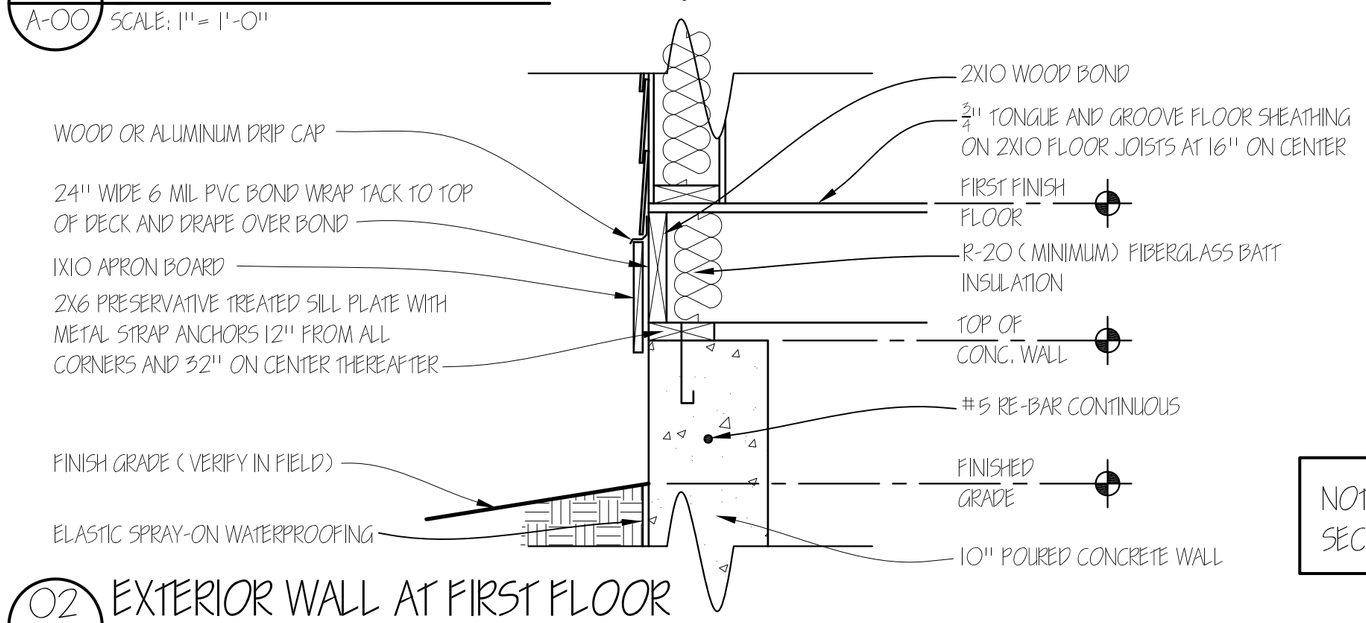

02 A-00 EXTERIOR WALL AT FIRST FLOOR
SCALE: 1" = 1'-0"

NOTE: REFER TO WALL SECTION FOR HEIGHTS

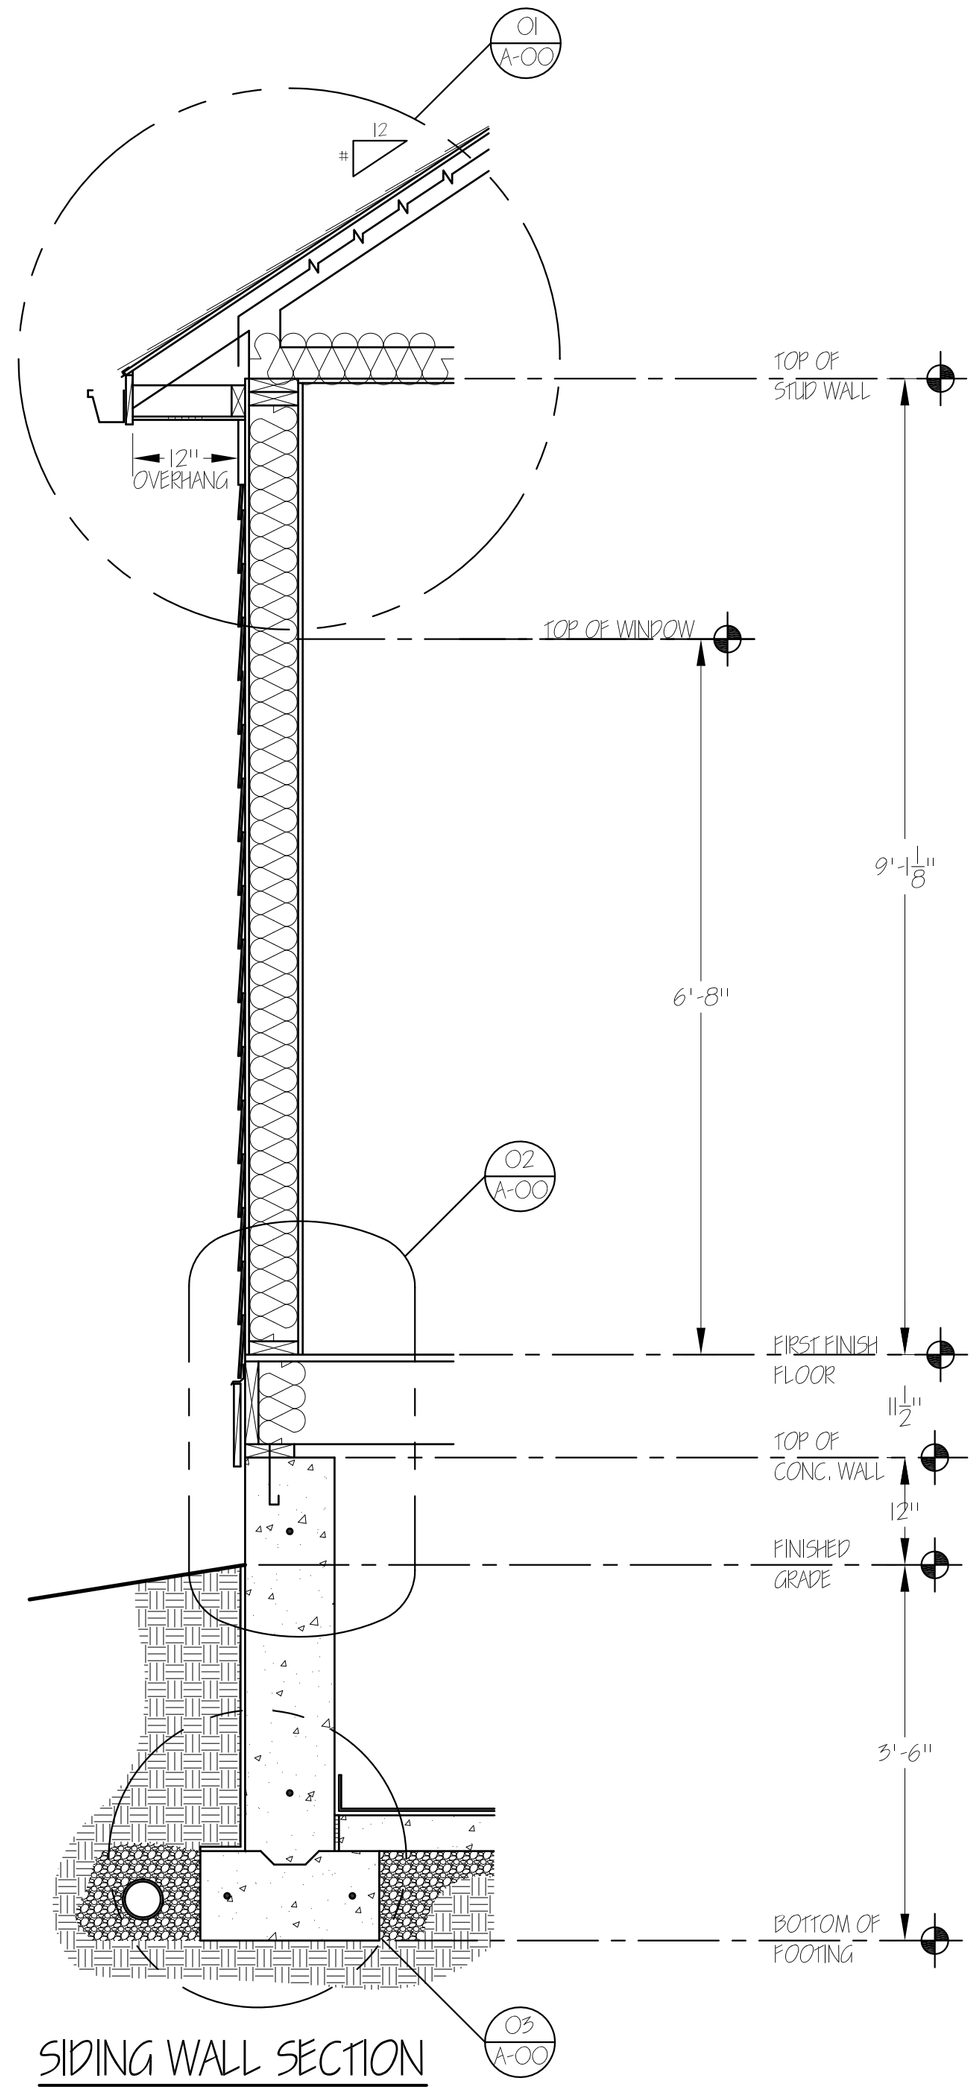

SIDING WALL SECTION
SCALE: 3/4" = 1'-0"

RETC
ROMEO ENGINEERING & TECHNOLOGY CENTER

RETC ARCHITECTURE FIRM
62300 JEWELL ROAD
WASHINGTON, MI 48094
(P) 586.752.0245 (F) 586.752.0452

PROJECT:
NAME RESIDENCE
STREET NAME
CITY, MI ZIP
(P) 000.000.0000
DESIGNED BY: STUDENT NAME

ISSUED FOR:

DESCRIPTION:	DATE:
REVIEW	09.20.13
AUTH: E.S.D.	DATE:
DESCRIPTION:	DATE:
AUTH:	DATE:
DESCRIPTION:	DATE:
AUTH:	DATE:
DESCRIPTION:	DATE:
AUTH:	DATE:

SHEET TITLE:
CONST. DETAILS & WALL SECTION

SHEET NUMBER:
A-00 of 00