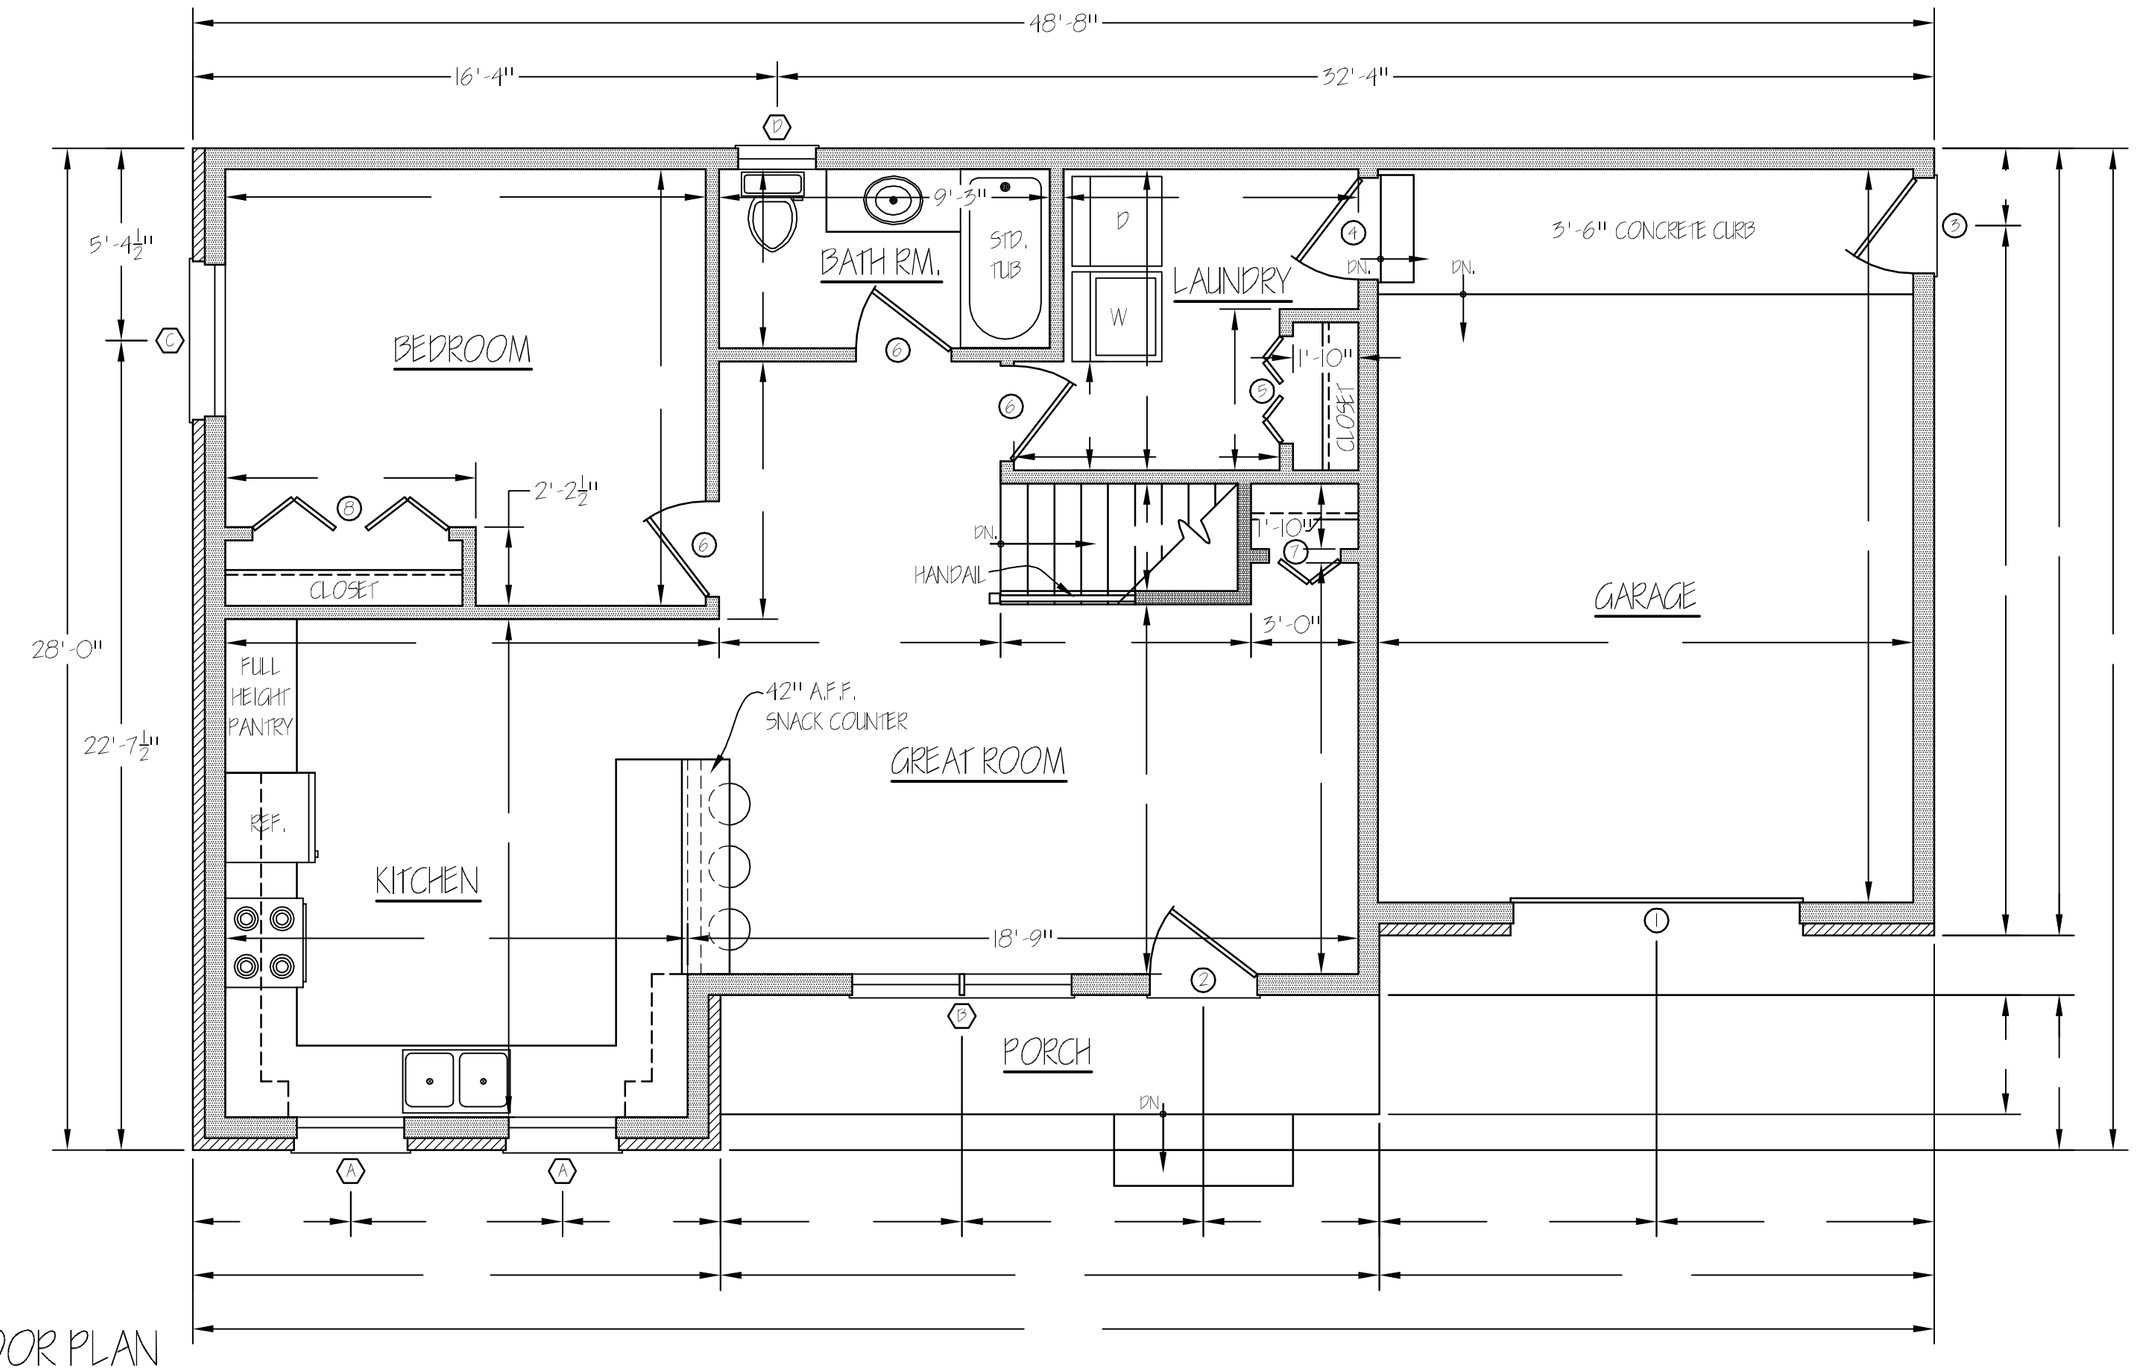

FIRST FLOOR PLAN

SCALE: 1/4" = 1'-0"

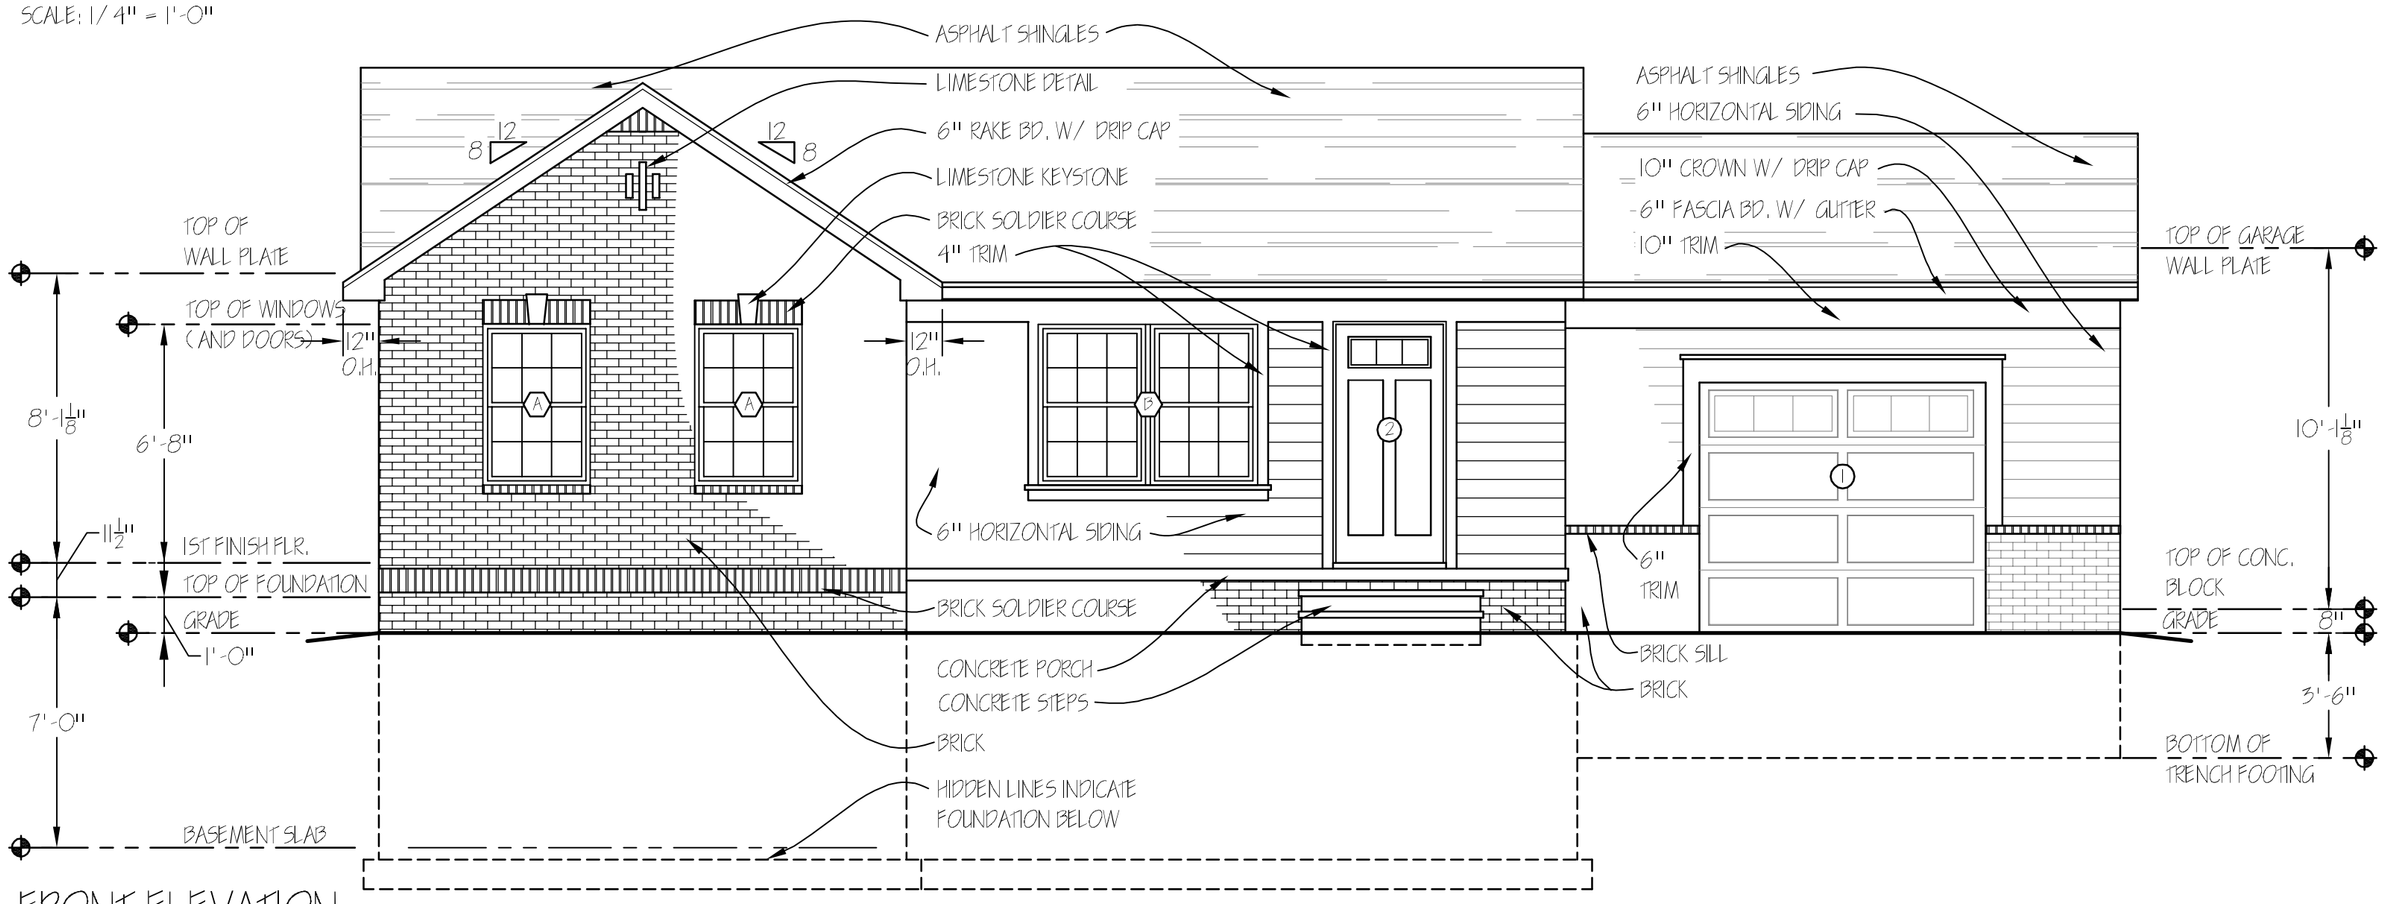

FRONT ELEVATION

SCALE: 1/4" = 1'-0"

RETC ARCHITECTURE FIRM
62300 JEWELL ROAD
WASHINGTON, MI 48094
(P) 586.752.0245 (F) 586.752.0452

PROJECT:

RANCH RESIDENCE

297 PROSPECT ST.
ROMEO, MI 48065
(P) 586.752.0200

DRAWN BY:

CHECKED BY:

DATE

SCALE

JOB NO.

SHEET

A-01

OF

01

SHEETS